Permit #F00141909-F

FilmL.A., Inc.
6255 W Sunset Blvd, 12th Floor
Hollywood, CA 90028
t: (213)977-8600 - f: (213)977-8601
www.filmla.com

Summary Information

Permit No: F00141909-F **Type of Permit:** FILMING **Release Date:** 11/01/2018

Production Company BOSS FILM PRODUCTIONS MAGNUM OPUS

Insured Company Name BOSS FILM PRODUCTIONS MAGNUM OPUS

Contact Phone No. 1 323- 997-4710
Contact Phone No. 2
Fax 323-997-4714
Address 7039 W. SUNSET BLVD
LOS ANGELES, California 90028

Production Title MAGNUM OPUS

Type of Production Feature

Producer GEORGIA KACANDES

Director QUENTIN TARANTINO

1st AD WILLIAM CLARK

Production Manager NATHAN KELLY

FilmL.A. Coordinator Tara Kramer

Location Manager RICK SCHULER / STEVE MAPEL
Primary Phone Mobile - 213-718-0087
Secondary Phone Mobile - 818-261-4733

Location Assistant DANIEL ALVAREZ
Primary Phone Mobile - 5625729231
Secondary Phone

Fees

Posting 600	$276.00
Posting Max	$3,726.00
Notification Charge	$454.00
LA CITY LANE AND STREET CLOSURE FEE	$312.00
LA CITY DOT SIGN REMOVALS AND ENGINEERS	$982.00
FILMLA NON-REFUNDABLE FILM PERMIT RIDER FEE	$109.00

Total Permit Fee $5,859.00

Number of Locations 1

NOT A PERMIT

FilmL.A., Inc.
6255 W Sunset Blvd, 12th Floor
Hollywood, CA 90028
t: (213)977-8600 - f: (213)977-8601
www.filmla.com

Summary Information — Location

Permit Number	F00141909-F	**Location Manager**	RICK SCHULER / STEVE MAPEL
Production Company	BOSS FILM PRODUCTIONS MAGNUM O...	Primary Phone	Mobile - 213-718-0087
Insured Company	BOSS FILM PRODUCTIONS MAGNUM O...	Secondary Phone	Mobile - 818-261-4733
Production Title	MAGNUM OPUS		

Location Address Sunset Blvd., Vine St - N El Centro Ave , Los Angeles, CA, 90028

Location Type Street

Film Dates 11/2/2018 - 11/2/2018 07:00 - 22:00 1 day

Open or Closed to the Public Open

Generic Conditions

*Certain service and personnel fees required by jurisdictional agencies are not collected by FilmL.A. Any such fees must be paid directly to the appropriate agency, and a separate invoice will be provided to the permittee.
Community Survey Obtained
Must Maintain 5' Clearance on Sidewalks/Walkways
Must maintain local/emergency access
No cast or crew parking on area streets
No interference with merchant activity.
Number of uniformed officers listed on the permit is a minimum requirement. Permittee remains responsible for deploying a sufficient number of uniformed officers to provide traffic and crowd control to ensure the safety of the film crew and the public.
Traffic control must be done in accordance w/MUTCD
Traffic Officers Required
Uniformed officers shall have a copy of the film permit in their possession and are required to confirm that all traffic control signage devices are in place.

Please see attached documents

U27604.pdf
Sunset Blvd btwn Argyle & El Centro SS curb - Magnum Opus.pdf
Sunset Blvd btwn El Centro Ave & Gower St NS curb+1 - Magnum Opus.pdf
Sunset Blvd btwn Vine & Gower BS curb - Magnum Opus.pdf

Equipment on Location

Type	Quantity
Camera cars	2
Cast/Crew vehicles	100
Cube Trucks	5
Generator	1
Honey Wagons	1
Picture vehicles	20
Process Trailer	1

Personnel on Location

Type	Quantity
Cast	5
Crew	80
Extras	20
Off-Duty/Retired LAPD Officer(s)	4

NOT A PERMIT

FilmL.A., Inc.
6255 W Sunset Blvd, 12th Floor
Hollywood, CA 90028
t: (213)977-8600 - f: (213)977-8601
www.filmla.com

Summary Information — Location

Permit Number	F00141909-F	**Location Manager**	RICK SCHULER / STEVE MAPEL
Production Company	BOSS FILM PRODUCTIONS MAGNUM O...	Primary Phone	Mobile - 213-718-0087
Insured Company	BOSS FILM PRODUCTIONS MAGNUM O...	Secondary Phone	Mobile - 818-261-4733
Production Title	MAGNUM OPUS		

Stakebed Trucks	5
Trailers	5
Vans	5

Filming Activities Camera on sticks; Car-to-Car; Drive ups & away; Driving shots; Equipment on sidewalk, in curb lane & across street; Extended run, holding intersections; Exterior Dialogue; Exterior establishing shots; Intermittent pedestrian control; Intermittent traffic control - 2 minute standard (except 0700-0900 hrs & 1500-1900 hrs); Process Trailer; Running & tow shots.; TALENT IN PERIOD CLOTHING SMOKING CIGARETTES;

Jurisdiction **Political:** Los Angeles City - Council District 13 **Police:** Los Angeles Police Department **Fire:** Los Angeles City

Thomas Guide **Page:** 593 **Grid:** F4

Approvals

FILML.A. CLOSURES	Yulizza Ramirez
LOS ANGELES CITY DEPARTMENT OF PUBLIC WORKS	Vanessa Martin
LOS ANGELES CITY POLICE DEPARTMENT	Melissa Hernandez
LOS ANGELES CITY DEPARTMENT OF TRANSPORTATION - SIGN & METER REMOVAL	Karina Chaki

Coordinator Note FILM SHOOT DATE: THURSDAY 11/02 (7AM -7PM) LOCATION: IN FRONT OF 6230 SUNSET BLVD - REMOVE 3 METER HEADS (SV323-A, SV-323 AND SV-322) - REMOVE 2 PASSENGER LOADING SIGNS ONLY, AND - REMOVE ELECTRIC VEHICLE CHARGING SIGN ON THURSDAY 11/01 AND REINSTALL ON SATURDAY 11/03 CONTACT: Daniel Alvarez Cell: 562.572.9231

Parking

Base Camp	RALEIGH STUDIOS	**Crew Parking**	6360 W Sunset
Location Type :	HOLLYWOOD	Location Type :	Blvd, Los Angeles,
Other Location	5300 Melrose Ave, Los Angeles, CA, 90038	Other Location	CA, 90028

Posting "No Parking" signs B/S OF SUNSET BLVD, GOWER ST TO VINE ST **CANCELED**
B/S OF ARGYLE AVE, SUNSET BLVD TO SELMA AVE **CANCELED**
W/S OF EL CENTRO AVE, LILIAN WAY TO SELMA AVE**CANCELED**
W/S OF GOWER ST, SUNSET BLVD TO SELMA AVE**CANCELED**
**FEES DUE

Approximate Footage more than 1800 **Log Number** 219786

NOT A PERMIT

FilmL.A., Inc.
6255 W Sunset Blvd, 12th Floor
Hollywood, CA 90028
t: (213)977-8600 - f: (213)977-8601
www.filmla.com

Summary Information — Location

Permit Number	F00141909-F	**Location Manager**	RICK SCHULER / STEVE MAPEL
Production Company	BOSS FILM PRODUCTIONS MAGNUM O...	Primary Phone	Mobile - 213-718-0087
Insured Company	BOSS FILM PRODUCTIONS MAGNUM O...	Secondary Phone	Mobile - 818-261-4733
Production Title	MAGNUM OPUS		

Date(s) 10/17/2018 to 10/17/2018 **Time(s)** 00:00 to 00:00

Posting "No Parking" signs B/S OF SUNSET BLVD, GOWER ST TO VINE ST
B/S OF ARGYLE AVE, SUNSET BLVD TO SELMA AVE
W/S OF EL CENTRO AVE, LELAND WAY TO SELMA AVE
W/S OF GOWER ST, SUNSET BLVD TO SELMA AVE

Approximate Footage more than 1800 **Log Number** 220077

Date(s) 11/2/2018 to 11/2/2018 **Time(s)** 00:00 to 00:00

Posting "No Parking" signs W/S IVAR AVE, SUNSET BLVD - GOING SOUTH 400 FEET (ANYTIME)

Approximate Footage 301 - 600 **Log Number** 221742

Date(s) 11/2/2018 to 11/2/2018 **Time(s)** 00:00 to 00:00

Posting "No Parking" signs W/S IVAR AVE, SUNSET BLVD - GOING SOUTH 400 FEET (ANYTIME)

Approximate Footage 301 - 600 **Log Number** 221756

Date(s) 11/1/2018 to 11/1/2018 **Time(s)** 11:00 to 22:00

Lane / Full Closure N/S CURB LANE PLUS ADJACENT LANE CLOSURE OF SUNSET BLVD, GOWER ST TO EL CENTRO AVE

Approximate Footage 0 - 300

Date(s) 11/2/2018 to 11/2/2018 **Time(s)** 09:00 to 15:00

Lane / Full Closure N/S CURB LANE CLOSURE OF SUNSET BLVD, GOWER ST TO VINE 11/2 6A-4P

Approximate Footage 0 - 300

Date(s) 11/2/2018 to 11/2/2018 **Time(s)** 06:00 to 16:00

Lane / Full Closure S/S CURB LANE OF SUNSET BL, ARGYLE - EL CENTRO (FOR PREP OF

NOT A PERMIT

FilmL.A., Inc.
6255 W Sunset Blvd, 12th Floor
Hollywood, CA 90028
t: (213)977-8600 - f: (213)977-8601
www.filmla.com

Summary Information — Location

Permit Number	F00141909-F	**Location Manager**	RICK SCHULER / STEVE MAPEL
Production Company	BOSS FILM PRODUCTIONS MAGNUM O...	Primary Phone	Mobile - 213-718-0087
Insured Company	BOSS FILM PRODUCTIONS MAGNUM O...	Secondary Phone	Mobile - 818-261-4733
Production Title	MAGNUM OPUS		

AQUARIUS THEATRE DURING RUSH HOURS ON THURS)

Approximate Footage 0 - 300

Date(s) 11/1/2018 to 11/1/2018 **Time(s)** 07:00 to 19:00

Lane / Full Closure S/S SUNSET BL, VINE - GOWER (FOR PICTURE CAR LINE-UPS DURING RUSH HOURS ON FRI AND IN RED CURB ALL DAY..INCLUDING MTA STOP)

Approximate Footage 0 - 300

Date(s) 11/2/2018 to 11/2/2018 **Time(s)** 07:00 to 19:00

NOT A PERMIT

F-315-U

LOS ANGELES FIRE DEPARTMENT

Permit #F00141909-F

Permit No: 27604

Date Issue 0/31/2018

SPECIAL PERMIT TO USE SPECIAL EFFECTS

State Lic N 2615.07

Name:	MARC BANICH	Address:	612 ALBERTA ST	Phone:	(626) 345-1323
Company:		City:	ALTADENA	Mobile:	(310) 897-8512
Email:	mbfx@sbcglobal.net	State:	CA Zip: 91001	Fax:	

2nd Operator: 3310.07 roxanne gross

Production Title: MAGNUM OPHUS Production Company: BOSS FILM PRODUCTIONS

Location: 6230 SUNSET BLV LOS ANGELES 90028

PERMISSION IS HEREBY GRANTED TO SIMULATE:

ACTOR / BACKROUND SMOKING CIGARETTES - 2. PACKS OF HERBAL CIGARETTES

USING THE FOLLOWING SPECIAL EFFECTS MATERIAL:

2 PACKS OF HERBAL CIGARETTES

UNDER THE FOLLOWING CONDITIONS:

UNDER THE DIRECT SUPERVISION OF MARC BANICH, 2615.07 AND SPOT CHECK FOR THIS EFFECT. GENERAL PRECAUTIONS. F141909-D, COORDINATOR - TARA KRAMER

ADDITIONAL TERMS AND CONDITIONS

992.6 HSC RESPONSIBILITY. The Company representative shall provide to the authority having jurisdiction the name and license number of the special effects operator who shall have the authority, responsibility and be in charge of handling all Special Effects Material. The company representative shall also allocate sufficient time to the Special Effects Pyrotechnic Operator to prepare for the transportation, parking, storing, securing daily, discharging, disposing of, or otherwise handling of fireworks, pyrotechnic devices, or materials in a sane manner. Upon completion of firing, no unauthorized person shall be permitted access to the firing area until the licensed pyrotechnic operator has determined the area to be safe and secure.

NOTICE: The permittee and production company shall be advised that this permit in no way removes or modifies their responsibility to comply with any other applicable laws or ordinances, including those relating to excessive noise.

57.105.8 THE CHIEF SHALL HAVE THE POWER TO REVOKE OR SUSPEND ANY SPECIAL PERMIT UPON VIOLATION OF THE TERMS AND CONDITIONS IN ACCORDANCE WITH PROVISIONS OF SECTION 57.105.5 OF THE LOS ANGELES MUNICIPAL CODE.

SUBJECT TO FIELD INSPECTION NO DEVIATION WITHOUT WRITTEN PERMISSION

TEMPORARY FROM

11/2/2018 TO

Fire Chief
By: HUDSON
Phone: 213 978-3670

lafd:rev 2/2017

NOT A PERMIT

Permit #F00141909-F

ALL TRAFFIC CONTROL WILL BE INSTALLED TO MEET OR EXCEED THE LATEST CA-MUTCD MINIMUM REQUIREMENTS

Ⓢ TRAFFIC SIGNAL

● TRAFFIC CONE

TYPE I W/ SIGN

HIGH LEVEL WARNING DEVICE

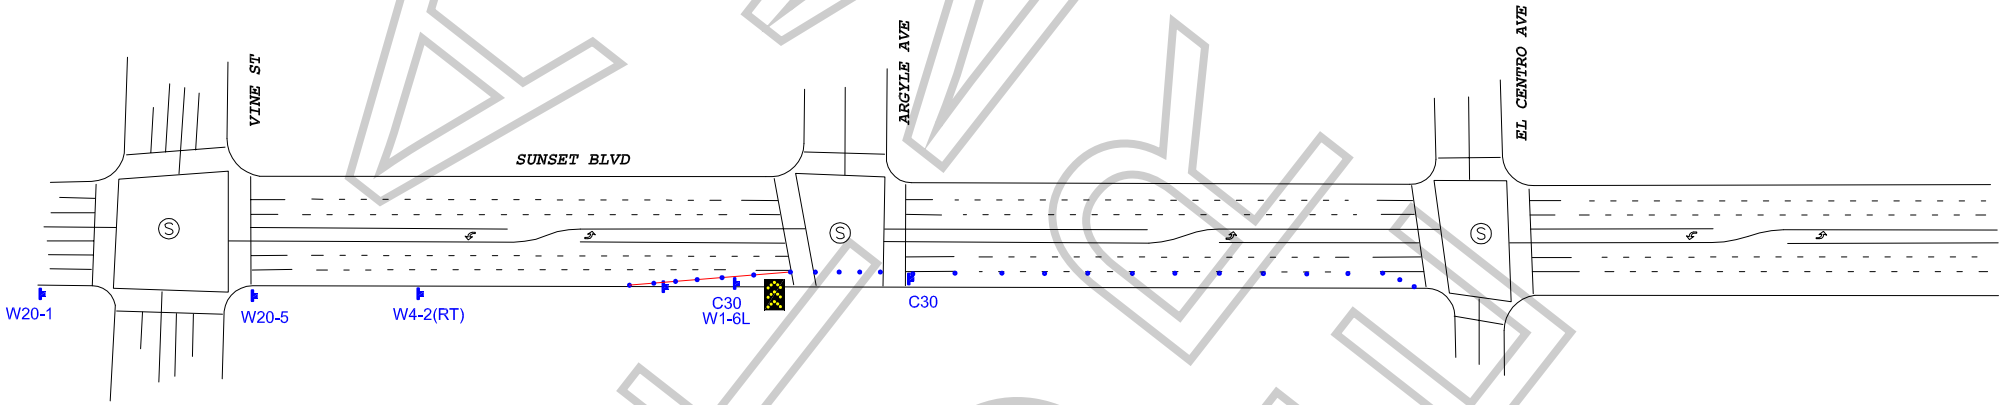

WORK ZONE TRAFFIC CONTROL PLAN
GENERAL NOTES

1. DATE/TIME: 11-1-18 FROM 07:00 HOURS TO 19:00 HOURS.

2. ALL SIGNING, STRIPING, AND TRAFFIC CONTROL DEVICES SHALL CONFORM TO THE (CURRENT) STATE OF CALIFORNIA DEPARTMENT OF TRANSPORTATION (CALTRANS) STANDARD PLANS AND STANDARD SPECIFICATIONS, CALIFORNIA MUTCD, AND ANY ADDENDUMS THERETO, AND AS SHOWN ON THESE PLANS, SYMBOLS AND ABBREVIATIONS USED ARE SHOWN ON CALTRANS STANDARD PLANS.
3. THERE WILL BE NO INTERFERENCE WITH TRAFFIC SIGNALS OR CROSSWALKS.
4. CONES WILL BE 28" MINIMUM HEIGHT AND HAVE REFLECTORIZED SLEEVES FOR NIGHT WORK.
5. POLICE WILL DIRECT TRAFFIC IF NECESSARY.

TCP FOR:	"DIRTY JOHN"
LOCATION:	S/S CURB - SUNSET BLVD ARGYLE AVE TO EL CENTRO AVE LOS ANGELES, CALIFORNIA
CONTACT:	RICK SCHULER PH# 213-718-0087 STEVE MAPEL PH# 818-261-4733
	JCL TRAFFIC SERVICES (213) 622-9775 C31-CA Lic # 805357
DATE / REVISIONS	
DRAFTER:	MARIO MENJIVAR
SCALE:	N.T.S.
FILM LA:	TK

FINAL COPY

Permit #F00141909-F

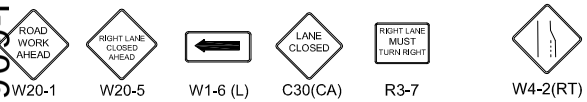

Ⓢ TRAFFIC SIGNAL

● TRAFFIC CONE

TYPE I W/ SIGN

HIGH LEVEL WARNING DEVICE

ALL TRAFFIC CONTROL WILL BE INSTALLED TO MEET OR EXCEED THE LATEST CA-MUTCD MINIMUM REQUIREMENTS

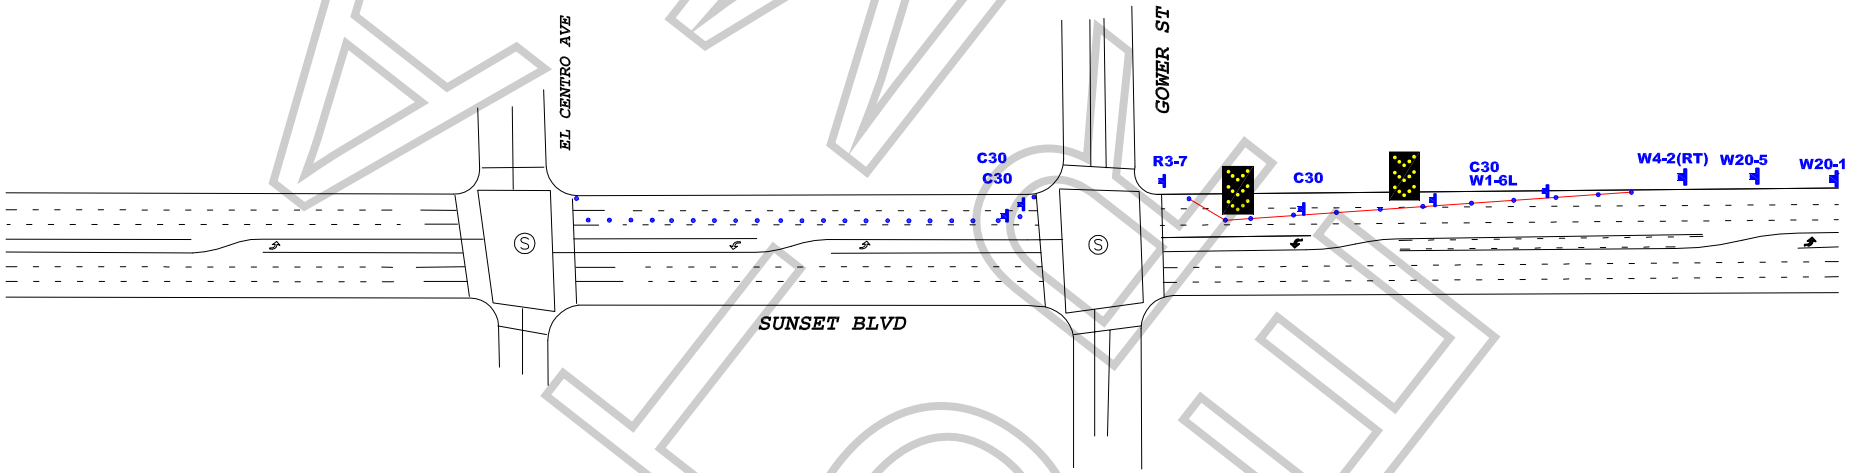

WORK ZONE TRAFFIC CONTROL PLAN
GENERAL NOTES

1. DATE/TIME: 11-2-18 FROM 09:00 HOURS TO 15:00 HOURS.

2. ALL SIGNING, STRIPING, AND TRAFFIC CONTROL DEVICES SHALL CONFORM TO THE (CURRENT) STATE OF CALIFORNIA DEPARTMENT OF TRANSPORTATION (CALTRANS) STANDARD PLANS AND STANDARD SPECIFICATIONS, CALIFORNIA MUTCD, AND ANY ADDENDUMS THERETO, AND AS SHOWN ON THESE PLANS, SYMBOLS AND ABBREVIATIONS USED ARE SHOWN ON CALTRANS STANDARD PLANS.
3. THERE WILL BE NO INTERFERENCE WITH TRAFFIC SIGNALS OR CROSSWALKS.
4. CONES WILL BE 28" MINIMUM HEIGHT AND HAVE REFLECTORIZED SLEEVES FOR NIGHT WORK.
5. POLICE WILL DIRECT TRAFFIC IF NECESSARY.

TCP FOR:	MAGNUM OPUS
LOCATION:	NORTH SIDE CURB & ADJACENT SUNSET BLVD BTWN GOWER & EL CENTRO LOS ANGELES, CALIFORNIA
CONTACT:	RICK SCHULER PH# 213-718-0087 STEVE MAPEL PH# 818-261-4733
	JCL TRAFFIC SERVICES (213) 622-9775 C31-CA Lic # 805357
DATE / REVISIONS	DRAFTER: MARIO MENJIVAR SCALE: N.T.S. FILM LA: TK

ALTON

Permit #F00141909-F

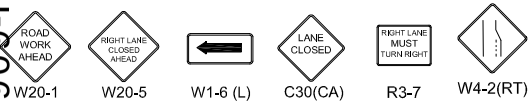

Ⓢ TRAFFIC SIGNAL
● TRAFFIC CONE
TYPE I W/ SIGN
HIGH LEVEL WARNING DEVICE

ALL TRAFFIC CONTROL WILL BE INSTALLED TO MEET OR EXCEED THE LATEST CA-MUTCD MINIMUM REQUIREMENTS

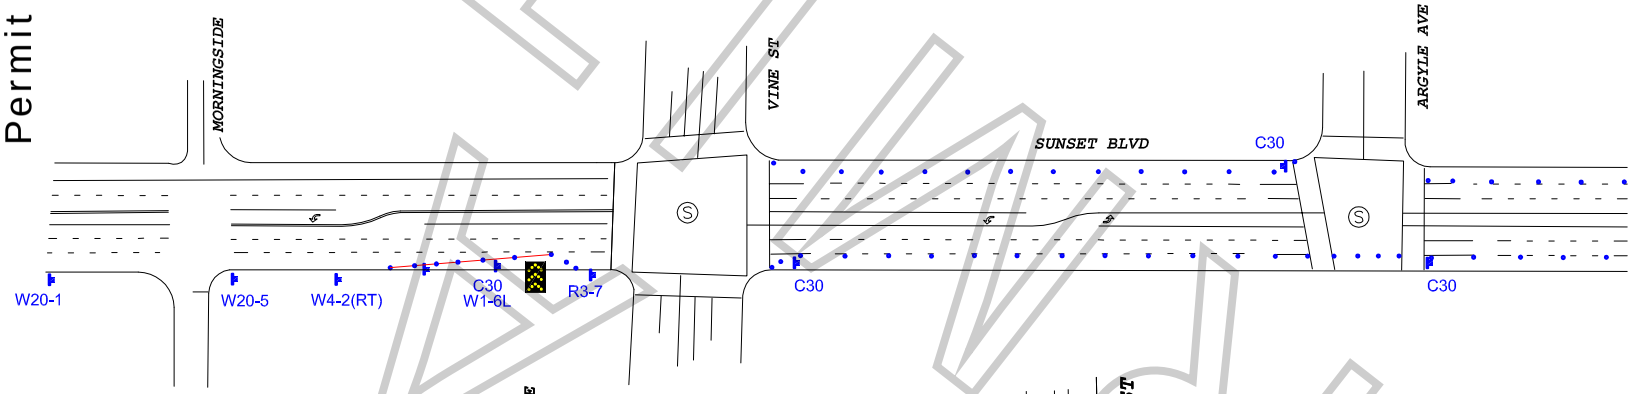

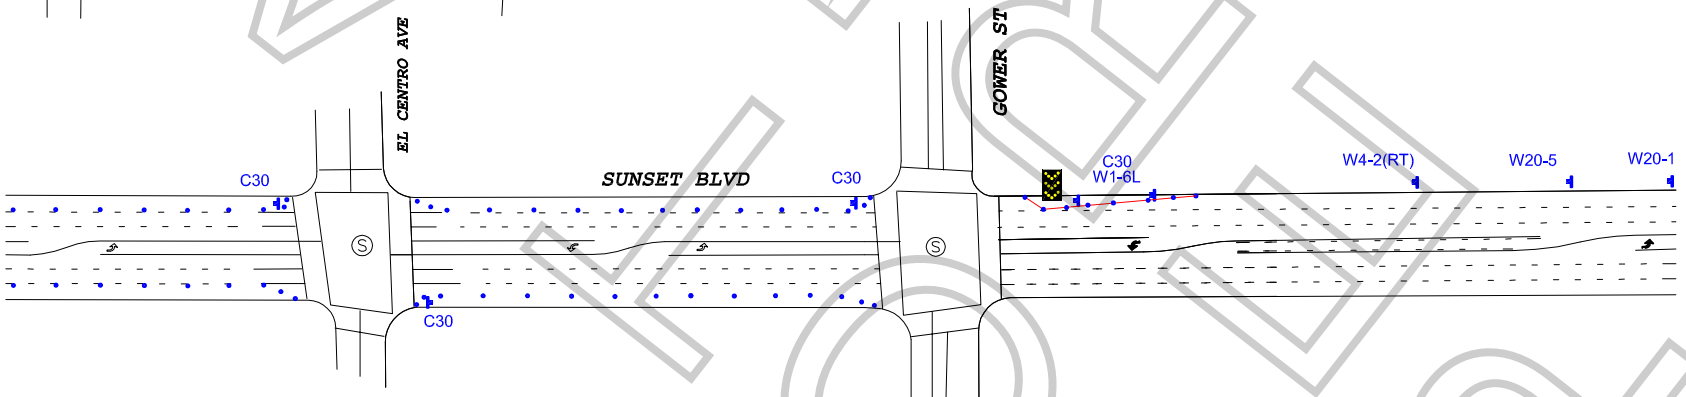

WORK ZONE TRAFFIC CONTROL PLAN
GENERAL NOTES

1. DATE/TIME:
   SOUTH: 11-2-18 FROM 07:00 HOURS TO 19:00 HOURS.
   NORTH: 11-2-18 FROM 06:00 HOURS TO 16:00 HOURS.

2. ALL SIGNING, STRIPING, AND TRAFFIC CONTROL DEVICES SHALL CONFORM TO THE (CURRENT) STATE OF CALIFORNIA DEPARTMENT OF TRANSPORTATION (CALTRANS) STANDARD PLANS AND STANDARD SPECIFICATIONS, CALIFORNIA MUTCD, AND ANY ADDENDUMS THERETO, AND AS SHOWN ON THESE PLANS, SYMBOLS AND ABBREVIATIONS USED ARE SHOWN ON CALTRANS STANDARD PLANS.
3. THERE WILL BE NO INTERFERENCE WITH TRAFFIC SIGNALS OR CROSSWALKS.
4. CONES WILL BE 28" MINIMUM HEIGHT AND HAVE REFLECTORIZED SLEEVES FOR NIGHT WORK.
5. POLICE WILL DIRECT TRAFFIC IF NECESSARY.

TCP FOR: MAGNUM OPUS

LOCATION:
S/S CURB - SUNSET BLVD FROM VINE TO GOWER
N/S CURB - SUNSET BLVD FROM VINE TO GOWER
LOS ANGELES, CALIFORNIA

CONTACT: RICK SCHULER
PH# 213-718-0087
STEVE MAPEL
PH# 818-261-4733

JCL TRAFFIC SERVICES
(213) 622-9775
C31-CA Lic # 805357

DATE | REVISIONS

DRAFTER: MARIO MENJIVAR
SCALE: N.T.S.
FILM LA: TK

FOR REVIEW ONLY